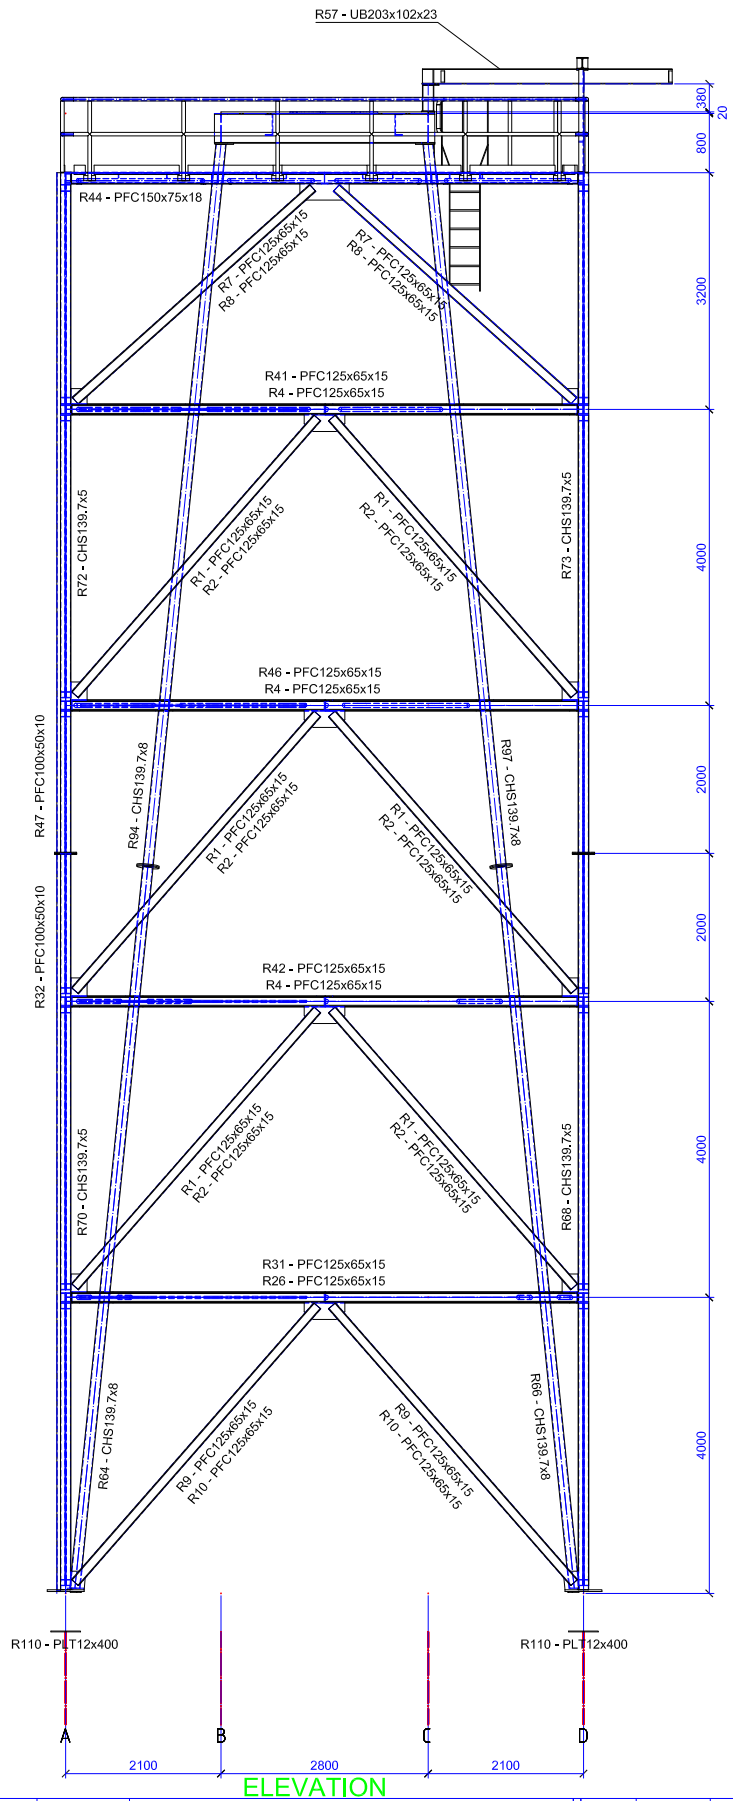

ELEVATION

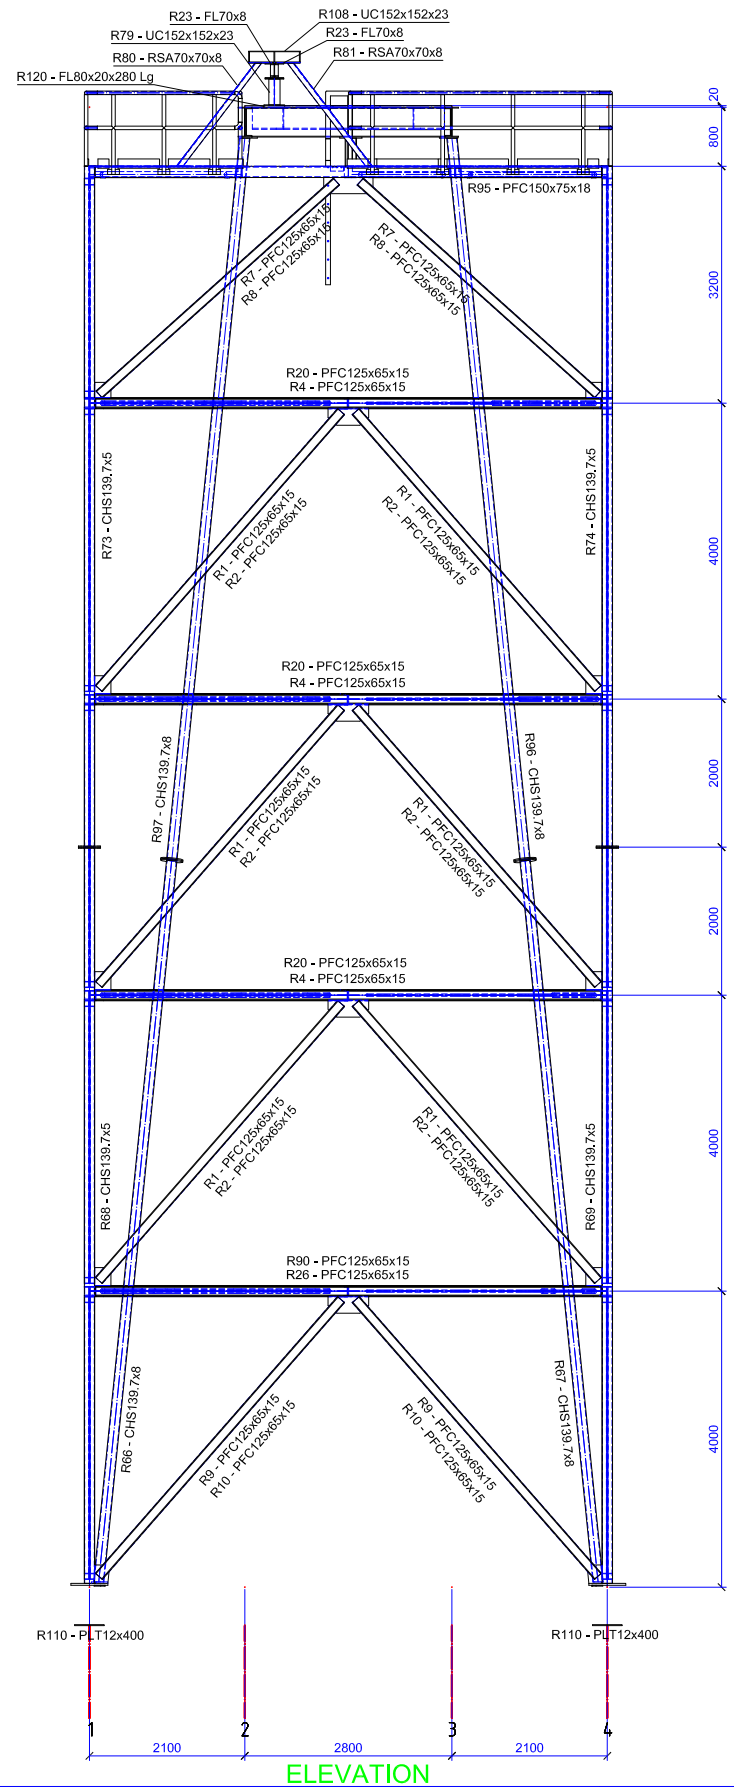

ELEVATION

GENERAL NOTES.
1. ALL MATERIAL M.S. TO BSEN10025 S275.
2. ALL WELDING TO BS EN 1011.
3. ALL WELDS TO BE 6M.M. CONTINUOUS FILLETS FULL PROFILE UNLESS STATED OTHERWISE, SLAG AND SPATTER TO BE REMOVED.
4. ALL STEELWORK HOT DIPPED GALVANISED, MEAN COATING 140 MICRONS.
5. ALL FIXING BOLTS GRADE 8.8 HIGH TENSILE, SHERIDIZED OR SIMILAR TO BRITISH STANDARD.

HI-SPEC ENGINEERING LTD
UNIT 9 WINDMILL IND. EST., WINDMILL, FOWEY, CORNWALL. PL23 1HB
TEL: 01726 833844 FAX: 01726 833811

DRG No	DRAWING REFERENCE TITLE

MOD No	DATE	DETAILS OF MODIFICATION	CHECKED

DRAWN BY
DETAILER
DATE_DRAW

CHECKED / APPROVED BY
DESIGNER
DATE_CONSTR

TITLE
PROJECT
CONTRACTOR

CUSTOMER
CLIENT

ORIGINAL SCALE/FRAME
SCALE @ A1

CONTRACT No:
PROJECT_NO

DO NOT SCALE

DRG NO
DRAWING_NO